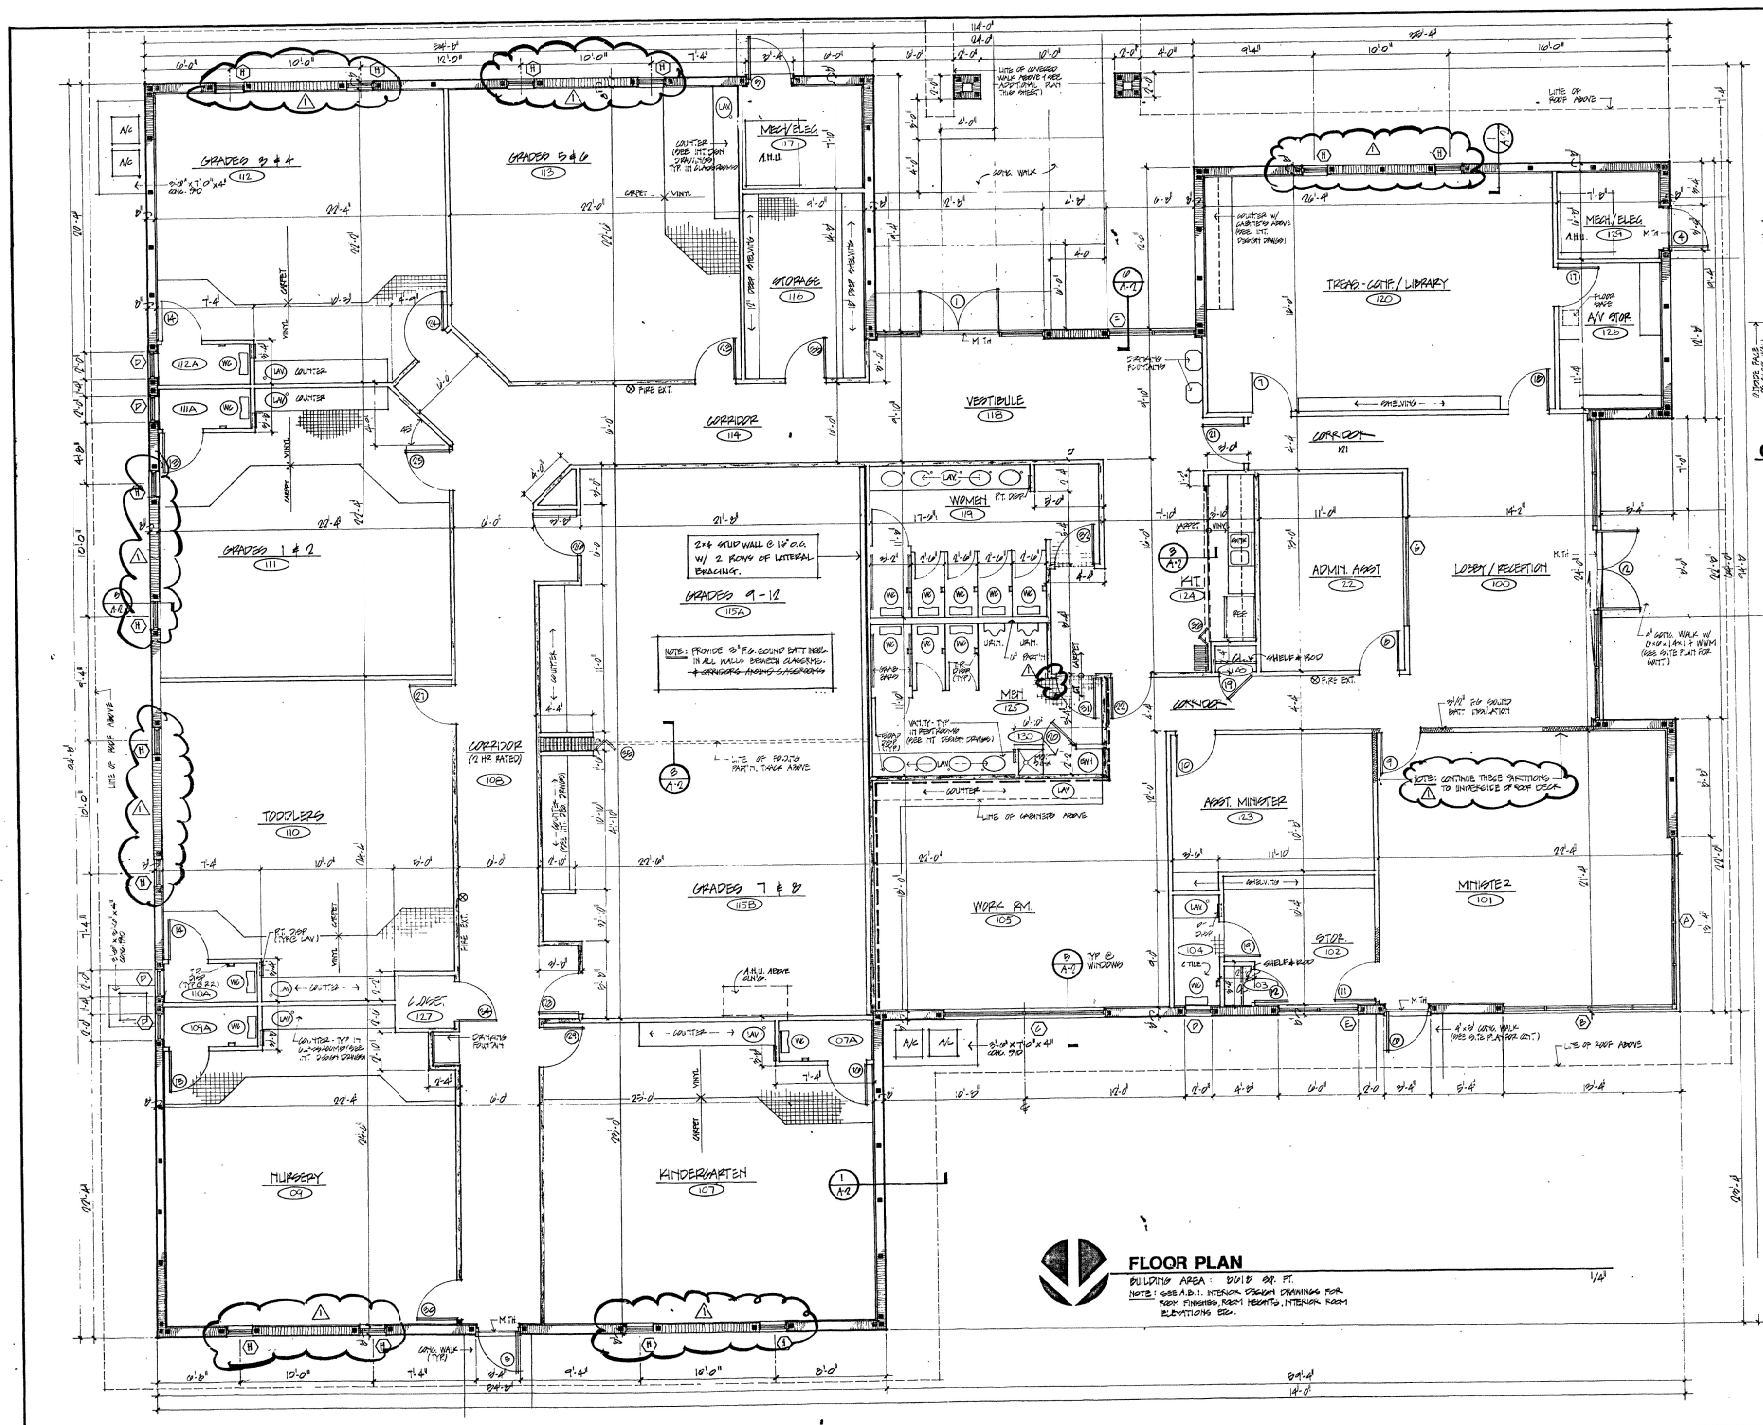

No.	Date	Revision Description
3	01-20-88	
1	5-11-88	GEN'L. REVISIONS

MAI Engineers Architects
Menzel Associates Incorporated
25 West New Haven Avenue
Melbourne, Florida 32901
(305)676-0737

First Presbyterian Church Sunday School
PALM BAY, FLORIDA

Dr. LUNDEN
Ck. GMM
Dsn. DTM
Date 2-10-87
Proj. 87-7-5

FLOOR PLAN

A-2

2 of 4