


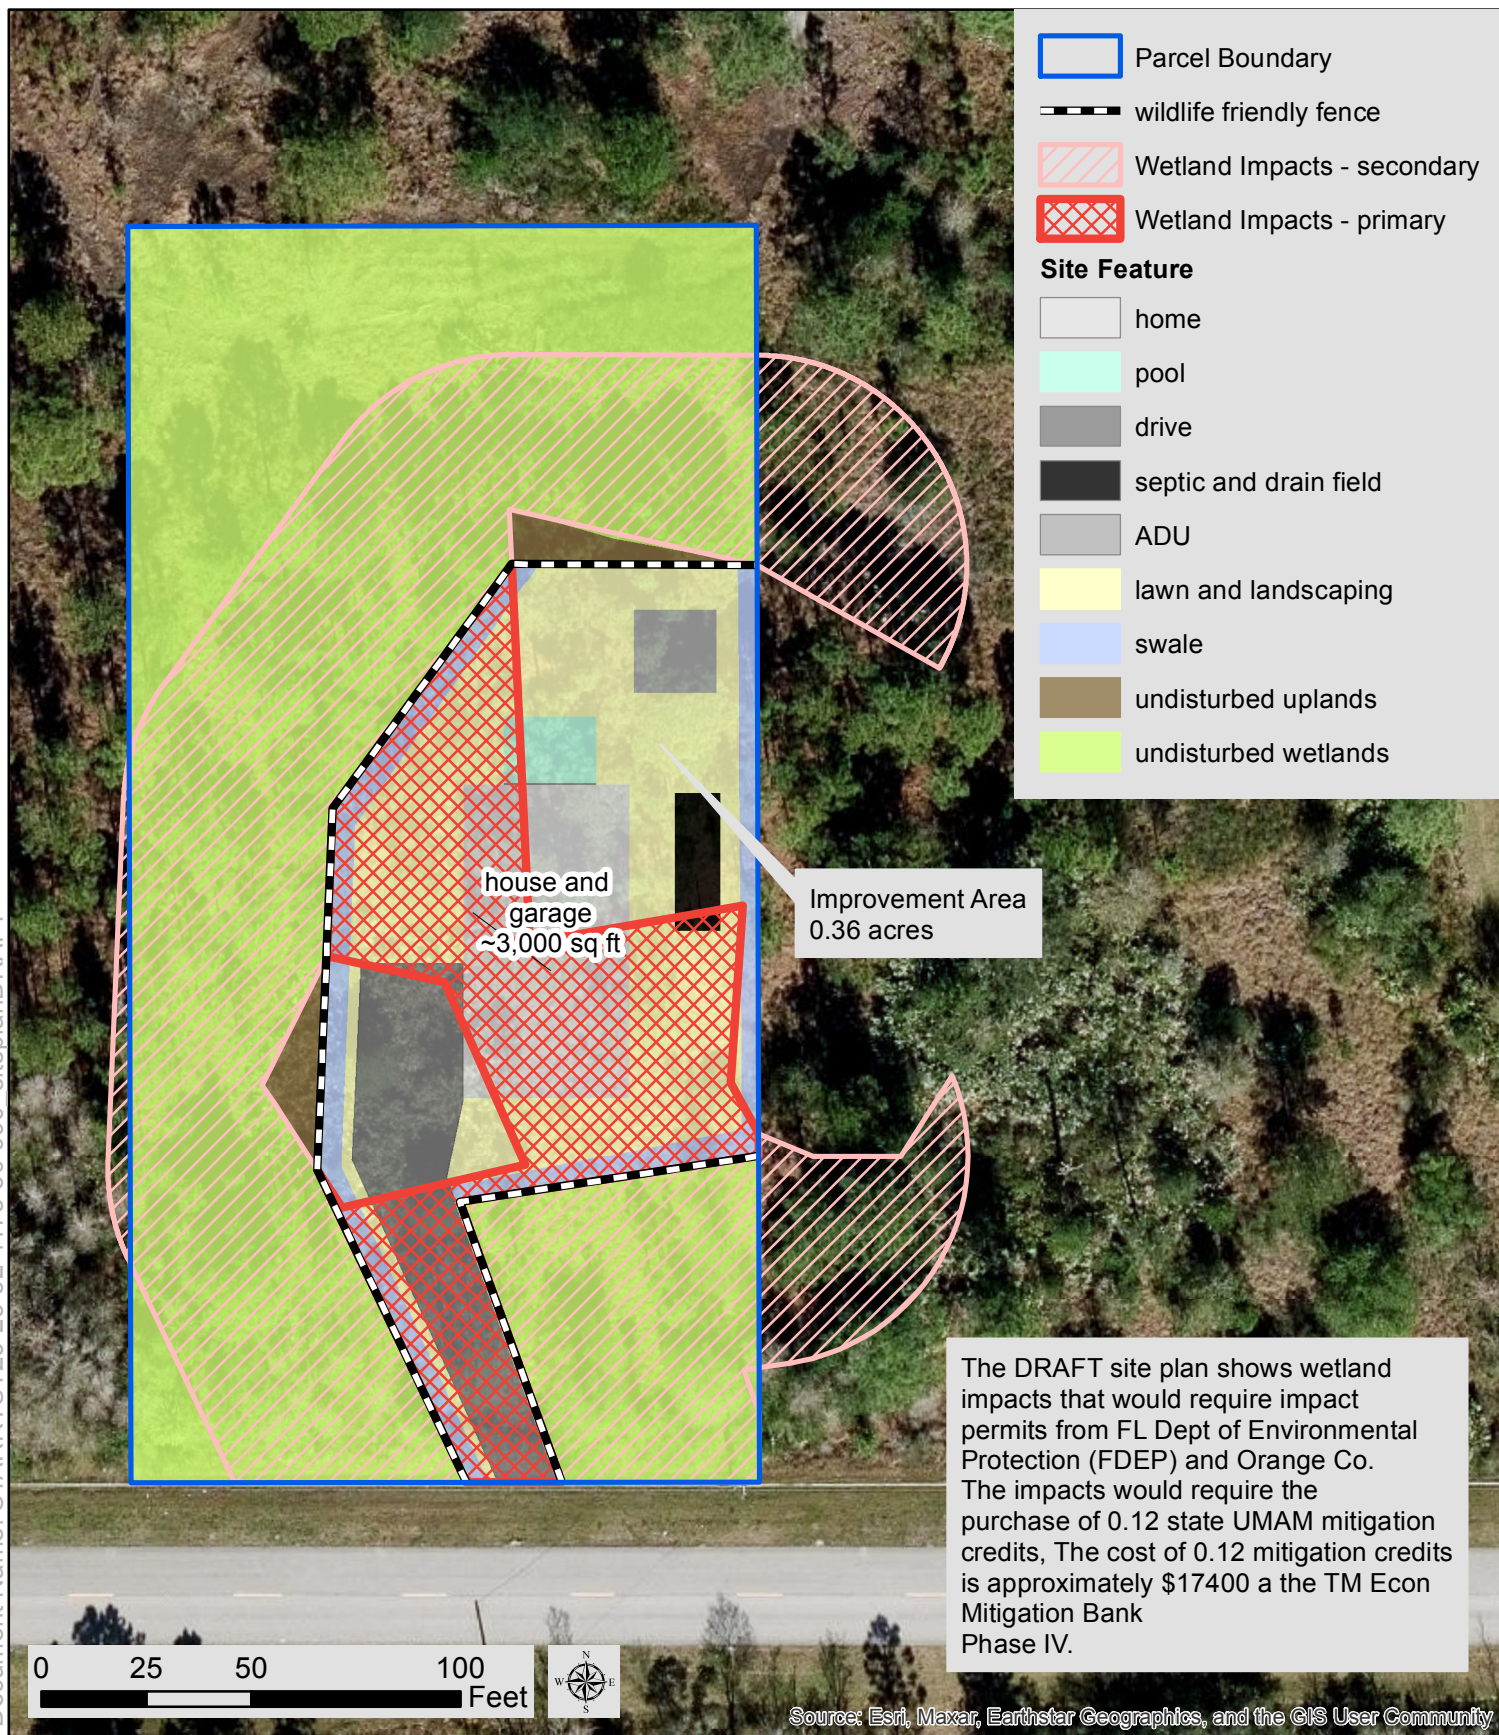

Date: 5/13/2026



ecospatial
ANALYSTS

881 Barton Blvd Suite 145
Rockledge, FL 32955
321.403.5147

Title: Site Plan DRAFT (1.03-acres)
Address: Starry St, Orlando FL 32833
Parcel ID: 26-23-32-1173-30-990□
Source: ESRI Basemap Imagery
Notes: Locations approximate.□ Site Visit 4/2/25

Figure
No.

1