


1ST FLOOR PLAN

SCALE: 1/4" @ 24x36

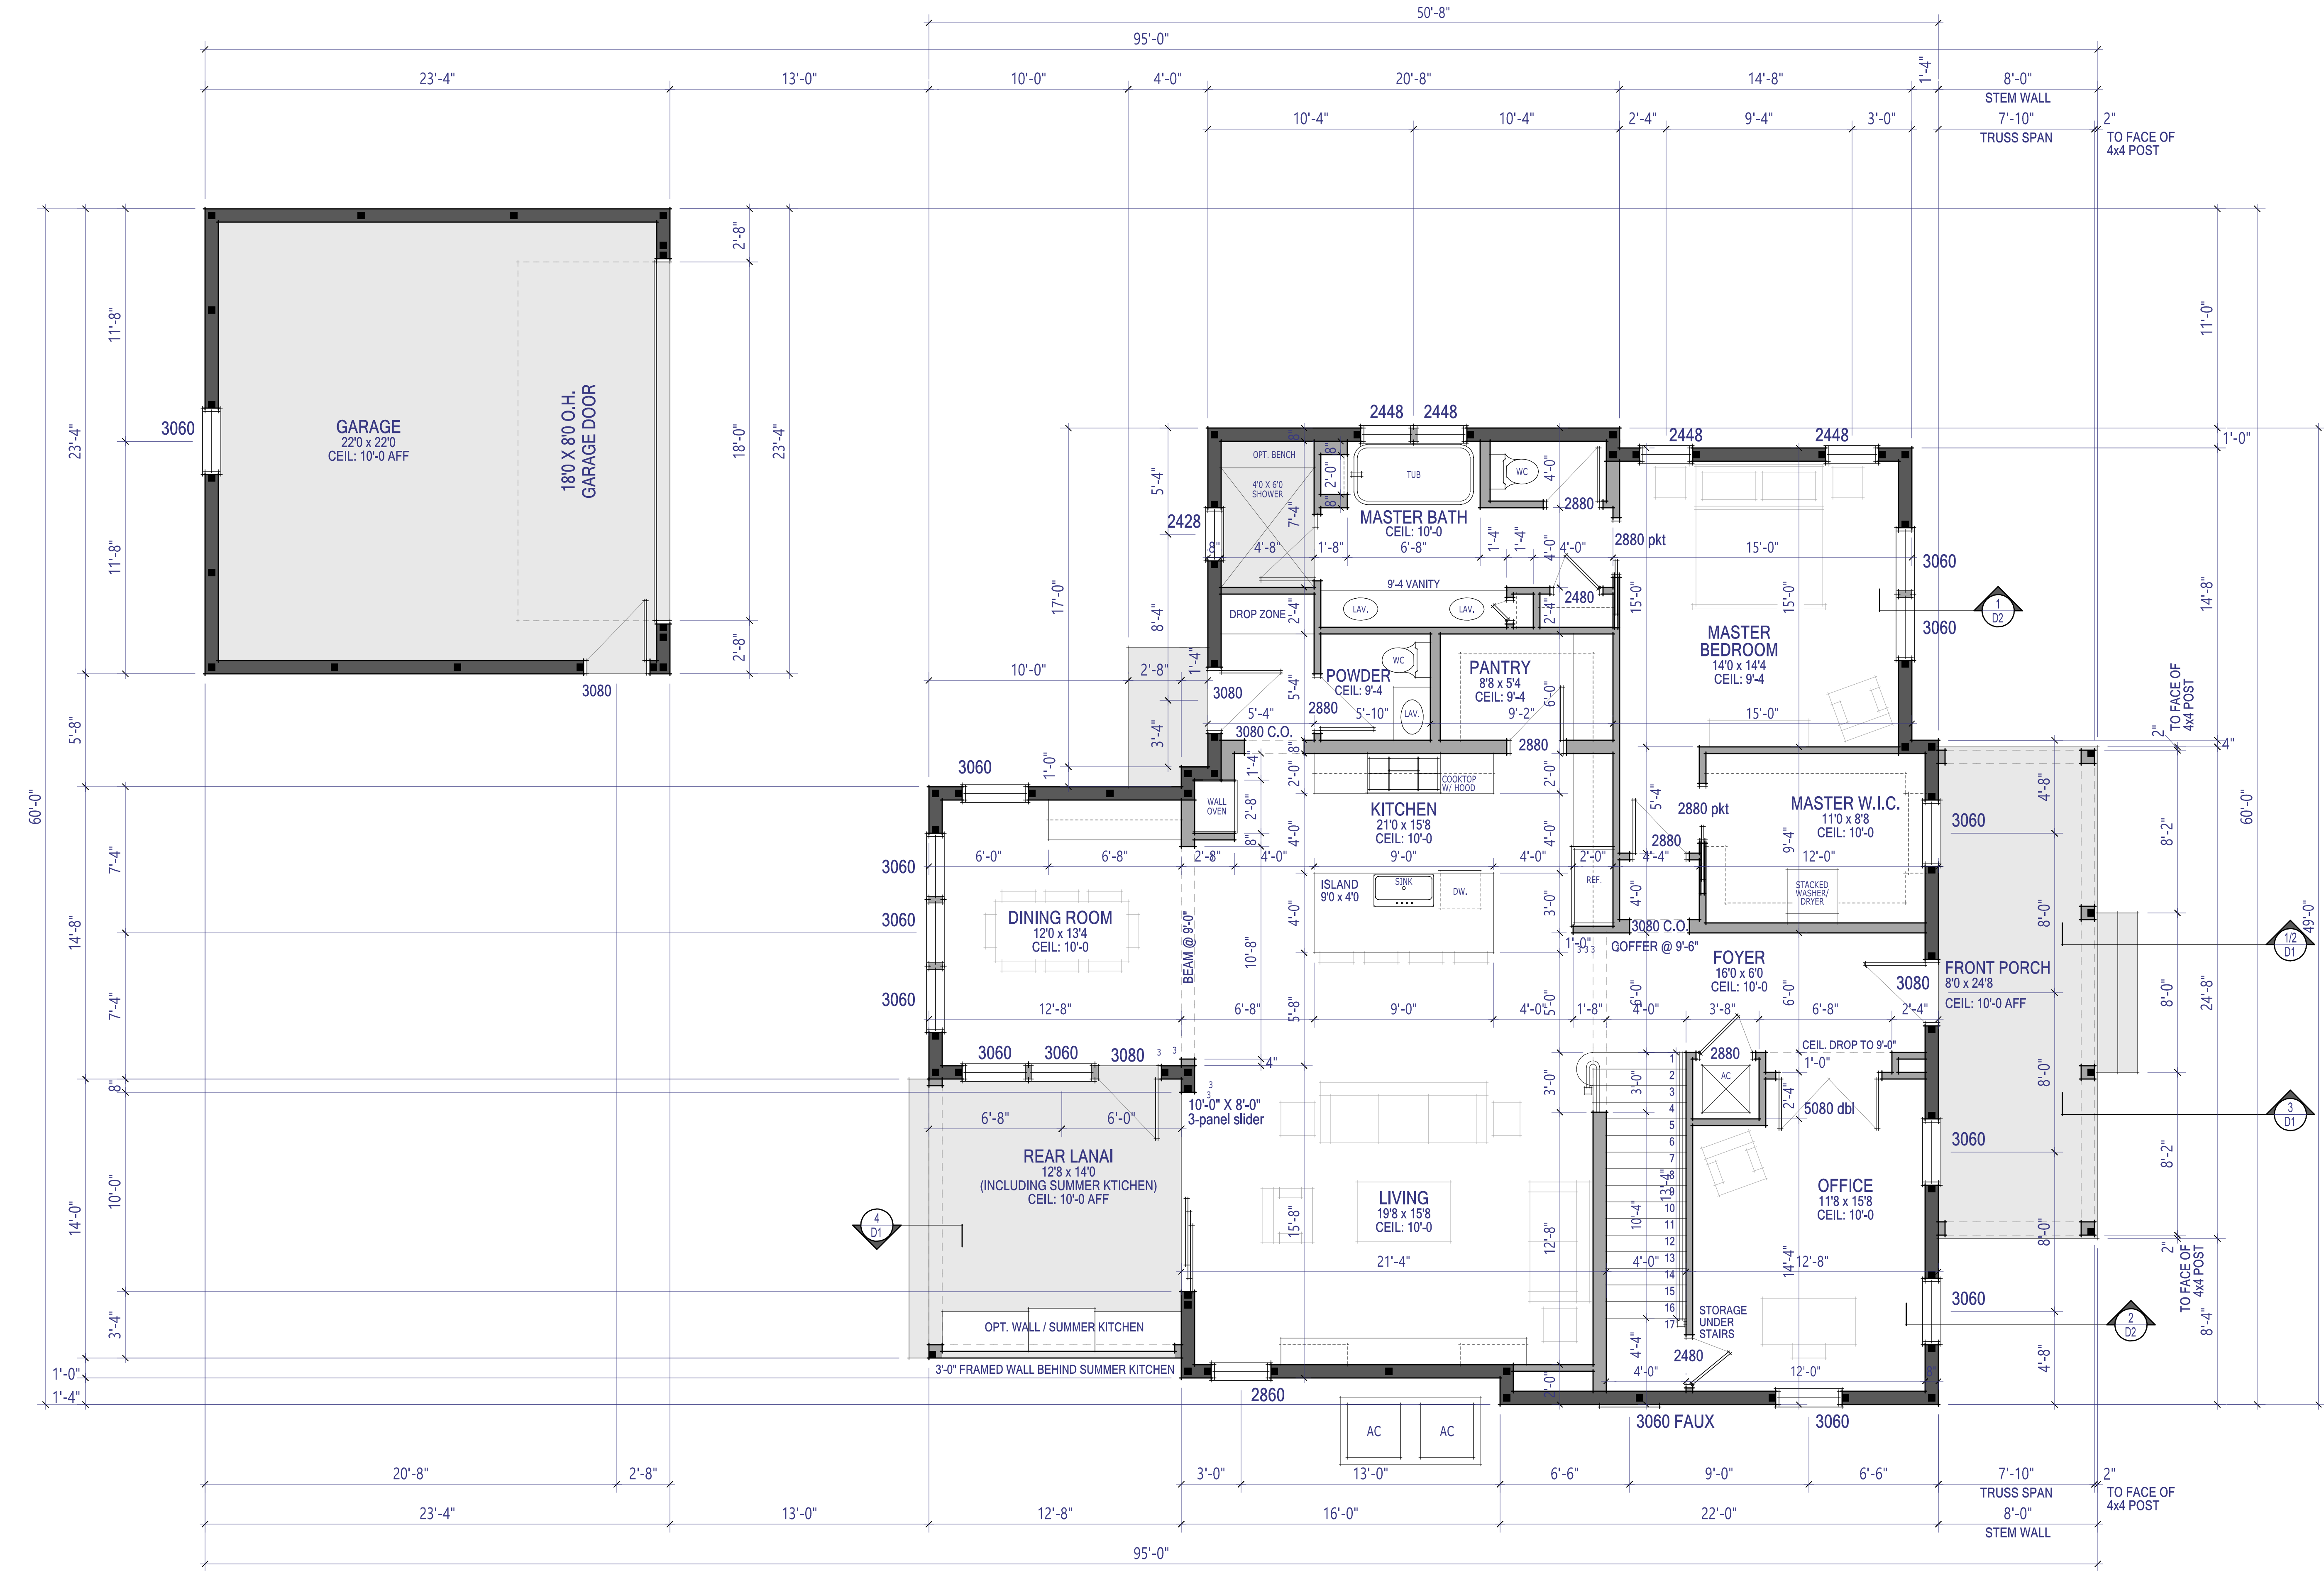

SQ FT CALCULATIONS			
1ST FLOOR:	1968	FRONT PORCH:	197
2ND FLOOR:	1160	REAR LANAI:	178
AC TOTAL:	3128	STOOP:	27
		2-CAR GARAGE:	544
		TOTAL UNDER ROOF:	4074



PROJECT:
LOT 8
W VICK AVENUE

CLIENT:
J&J BUILDING

DESCRIPTION:
1ST FLOOR PLAN

A5

ISSUE DATE
11-21-2025

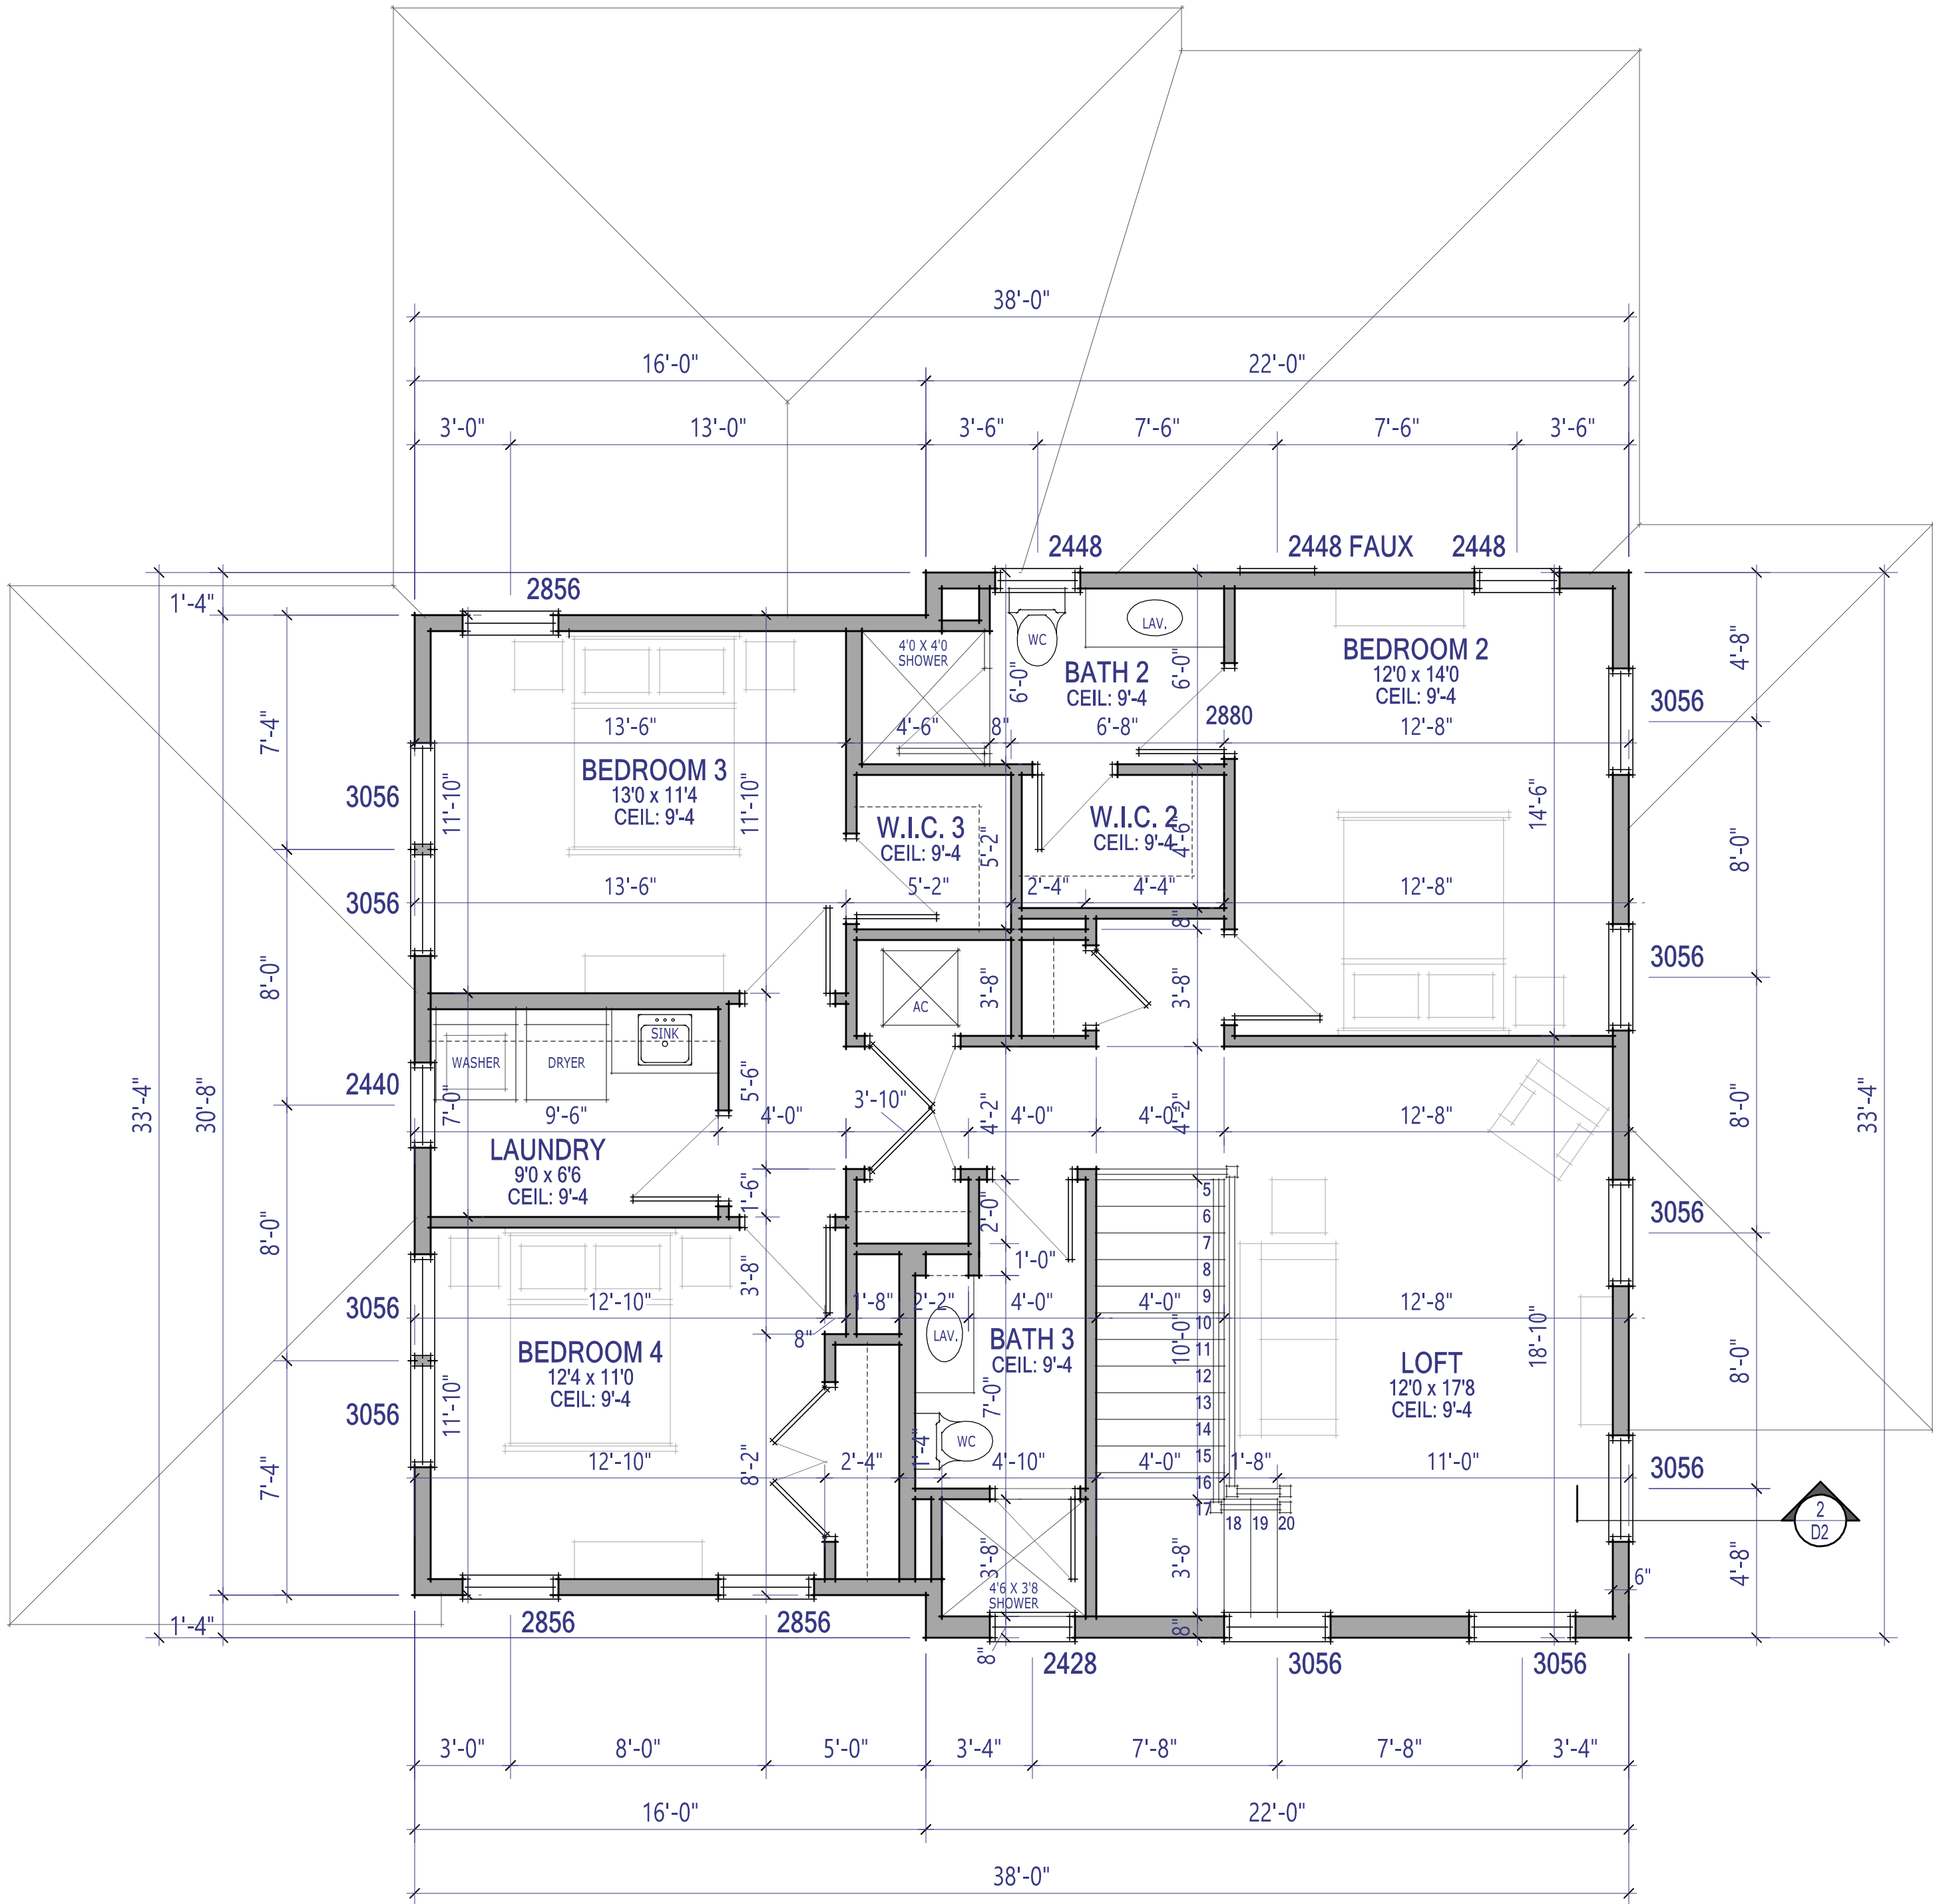 

2ND FLOOR PLAN

SCALE: 1/4" @ 24x36

PROJECT:
LOT 8
W VICK AVENUE

CLIENT:
J&J BUILDING

DESCRIPTION:
2ND FLOOR PLAN